


FILED :

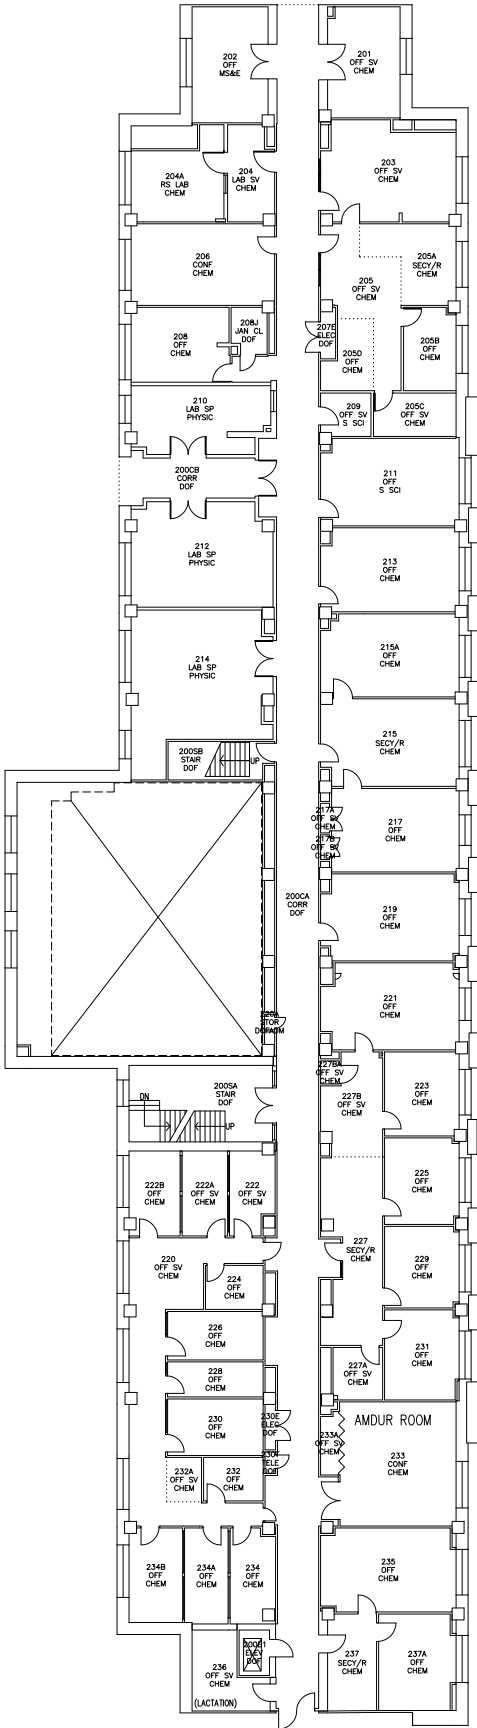

| REVISIONS | |
|-----------|-------------|
| NO. | DESCRIPTION |
| | |
| | |
| | |
| | |
| | |
| | |
| | |
| | |
| | |

| DATE |
|------|
| |
| |
| |
| |
| |
| |
| |
| |
| |

PROJECT No. :
DATE : 3/11/2019
DRAWN :
CHECKED :
SCALE : 1/32" = 1'-0"



BUILDING 6 - 2ND FLOOR
EASTMAN LABORATORIES
SPACE ACCOUNTING FLOORPLAN