


ROOF

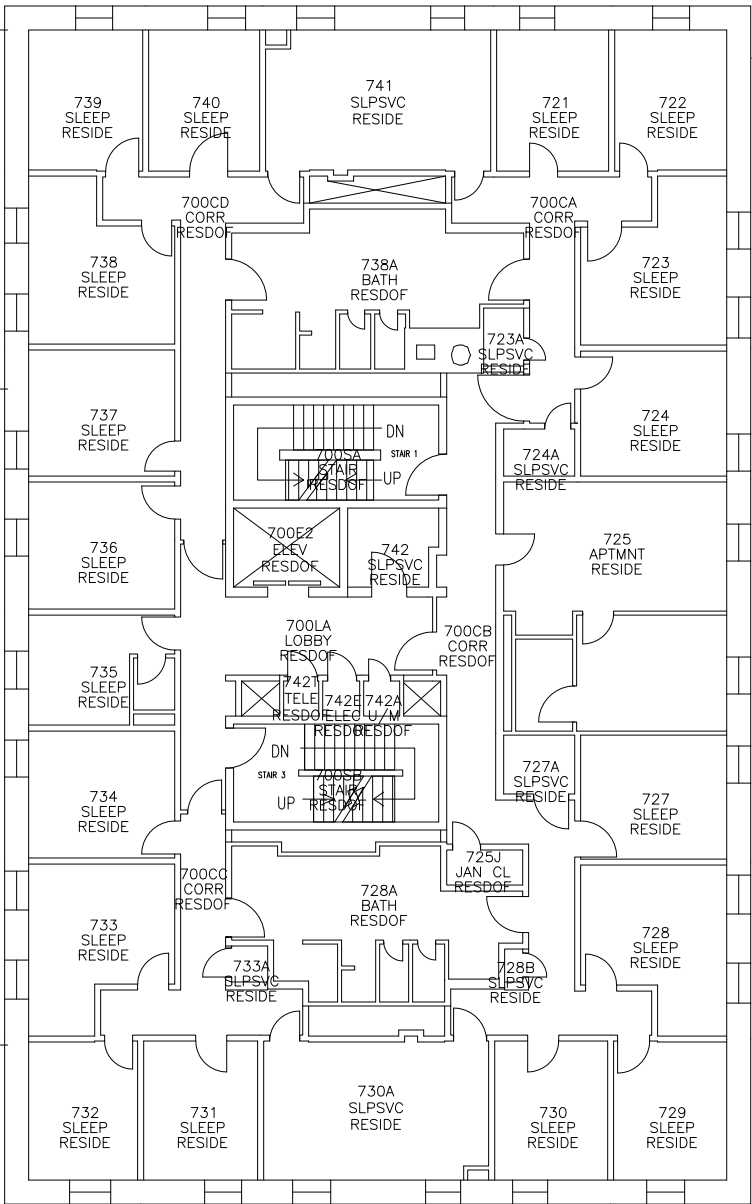

ROOF

FILED :

MIT Department of
FACILITIES
77 Massachusetts Avenue, Cambridge, MA 02139



REVISIONS		
NO.	DESCRIPTION	DATE

PROJECT No. :
DATE : 4/16/2021
DRAWN :
CHECKED :
SCALE : 1/16" = 1'-0"



BUILDING W4 - SEVENTH FLOOR
STANLEY MCCORMICK HALL
SPACE ACCOUNTING FLOORPLAN

W4.7