


ROOF

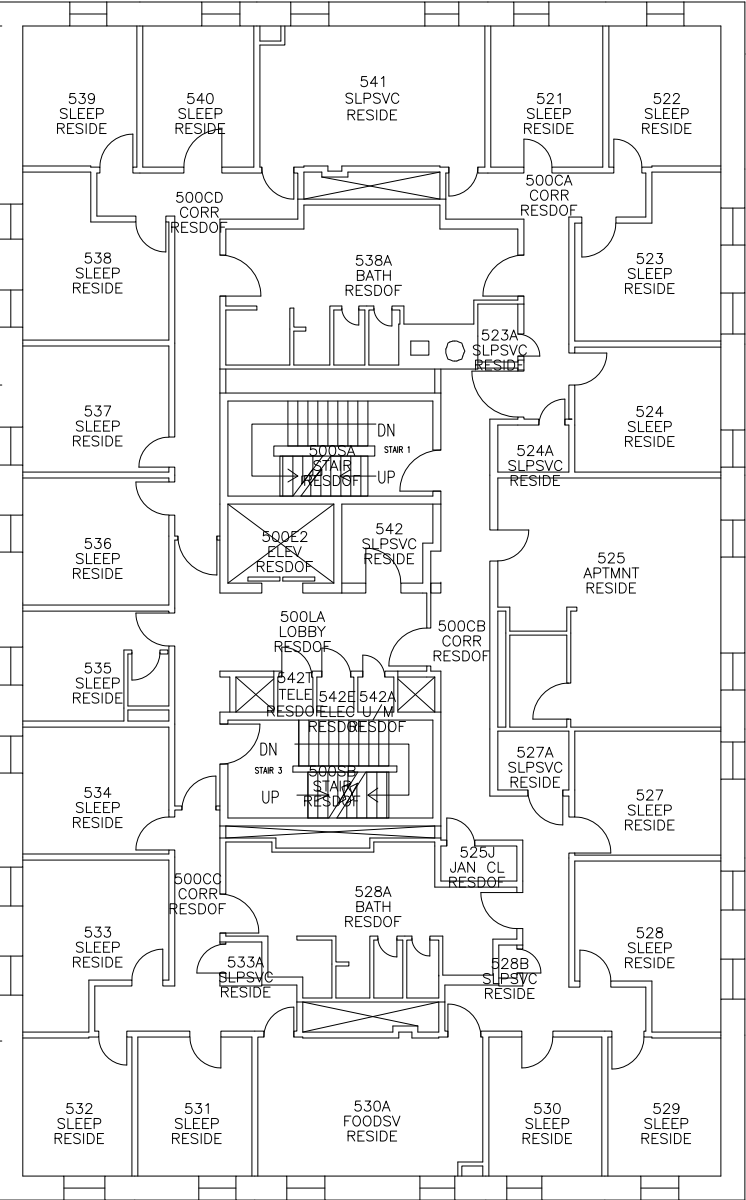

ROOF

FILED :



REVISIONS		
NO.	DESCRIPTION	DATE

PROJECT No. :  
DATE : 4/16/2021  
DRAWN :  
CHECKED :  
SCALE : 1/16" = 1'-0"



BUILDING W4 - FIFTH FLOOR  
STANLEY MCCORMICK HALL  
SPACE ACCOUNTING FLOORPLAN