



ROOF

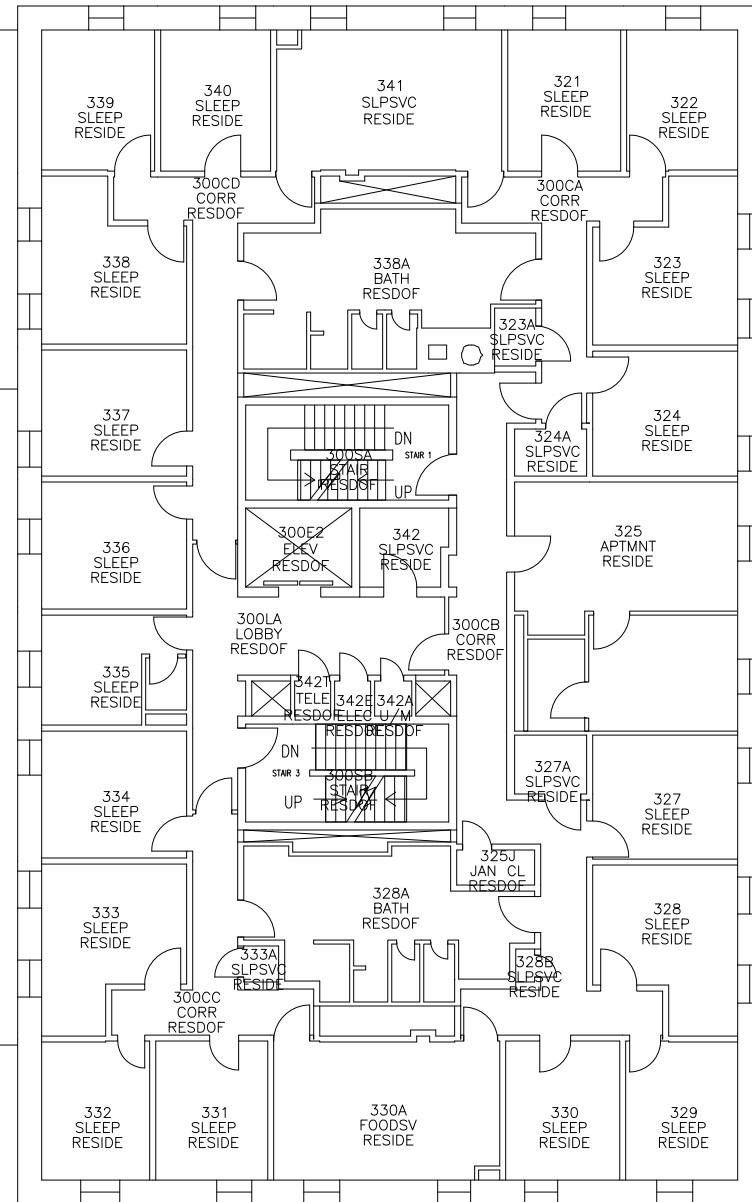

ROOF

FILED :

**MIT** Department of  
FACILITIES  
77 Massachusetts Avenue, Cambridge, MA 02139

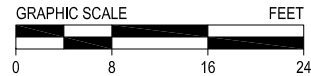

REVISIONS		
NO.	DESCRIPTION	DATE

PROJECT No. :  
DATE : 4/16/2021  
DRAWN :  
CHECKED :  
SCALE : 1/16" = 1'-0"



BUILDING W4 - THIRD FLOOR  
STANLEY MCCORMICK HALL  
SPACE ACCOUNTING FLOORPLAN

W4.3